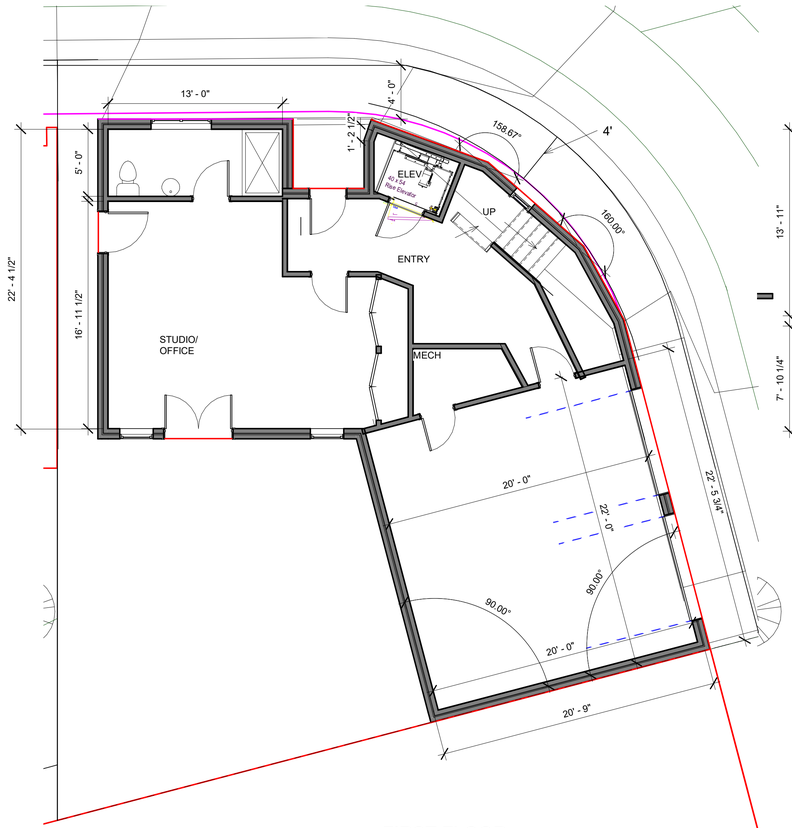

FIRST FLOOR

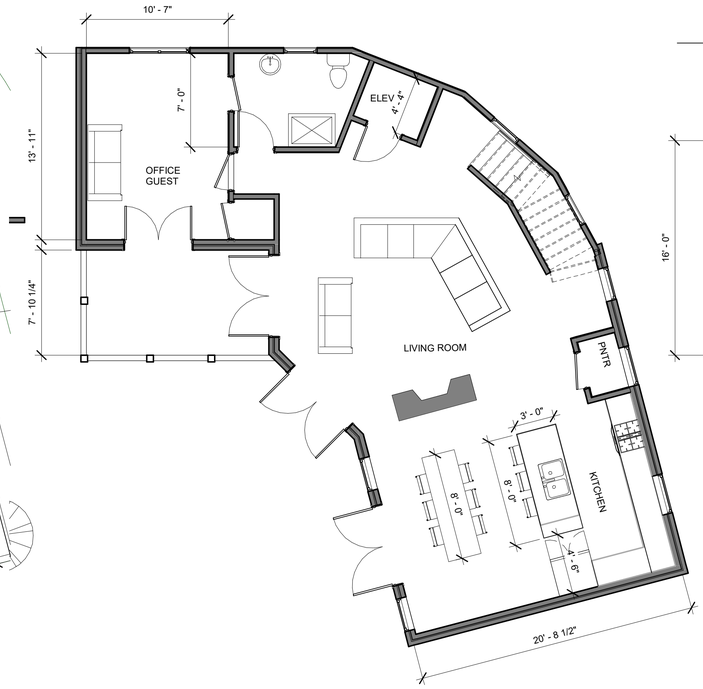

SECOND FLOOR

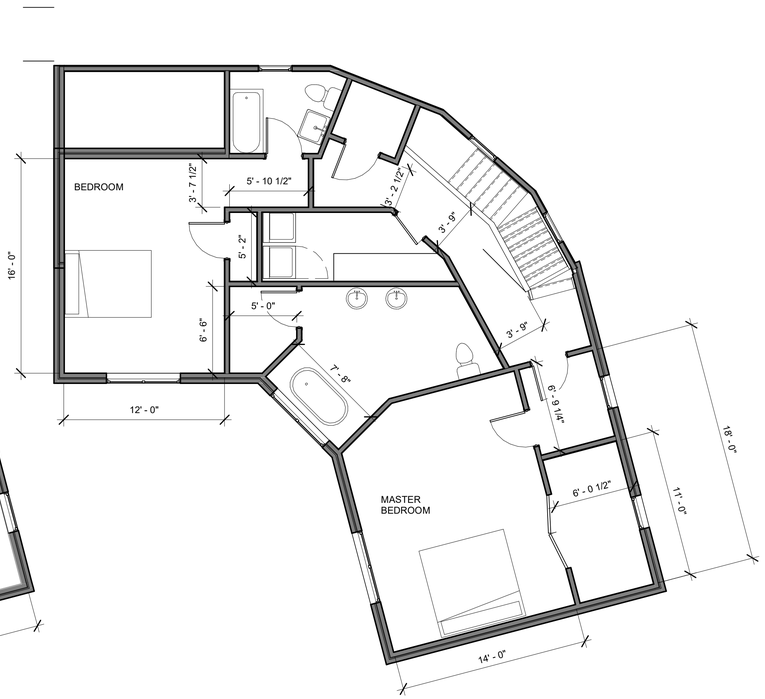

THIRD FLOOR

836 S.F.

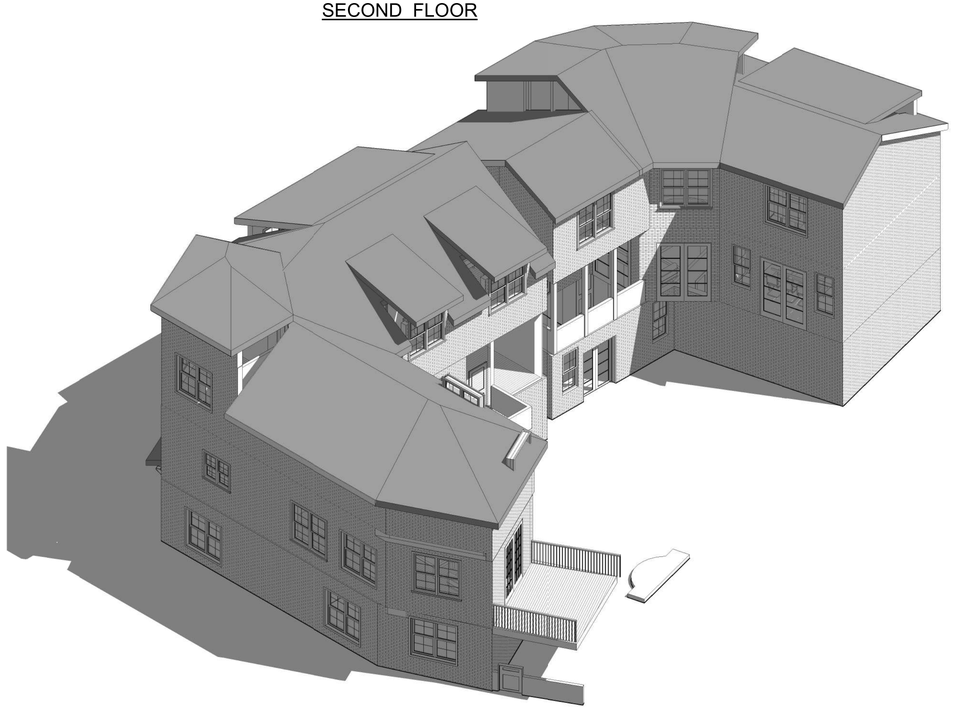

VILLAGE HABITAT DESIGN

WITH CMH DESIGN

Consultant
Address
Address
Phone
Fax
e-mail

Consultant
Address
Address
Phone
Fax
e-mail

Consultant
Address
Address
Phone
Fax
e-mail

Consultant
Address
Address
Phone
Fax
e-mail

Consultant
Address
Address
Phone
Fax
e-mail

No.	Description	Date

PENDERGRAST FARM

CONCEPT PLANS

WORKSHEET

Project number	Project Number
Date	Issue Date
Drawn by	Author
Checked by	Checker

UNIT 15

Scale 3/16" = 1'-0"

12/18/2019 7:46:01 PM