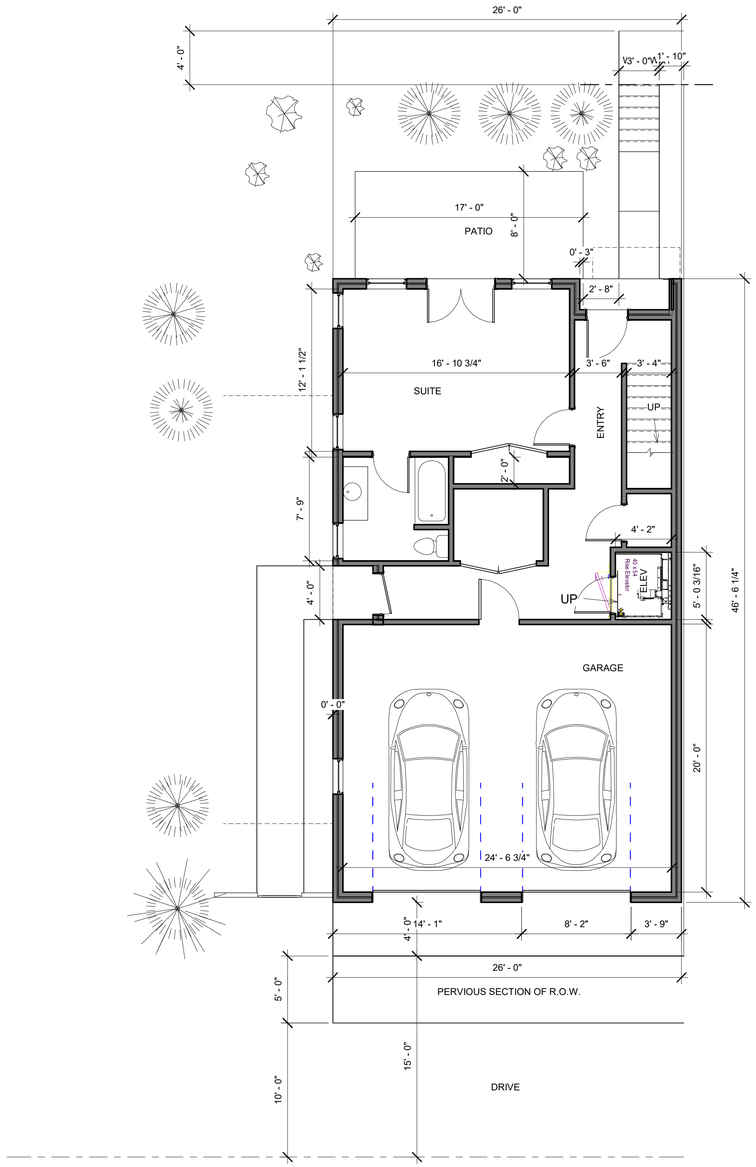

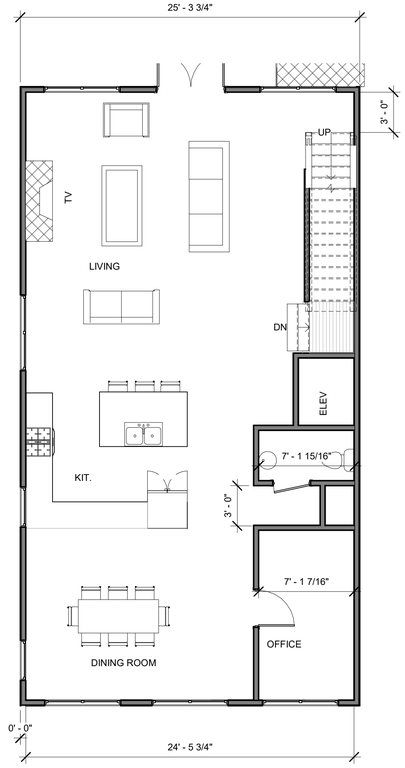

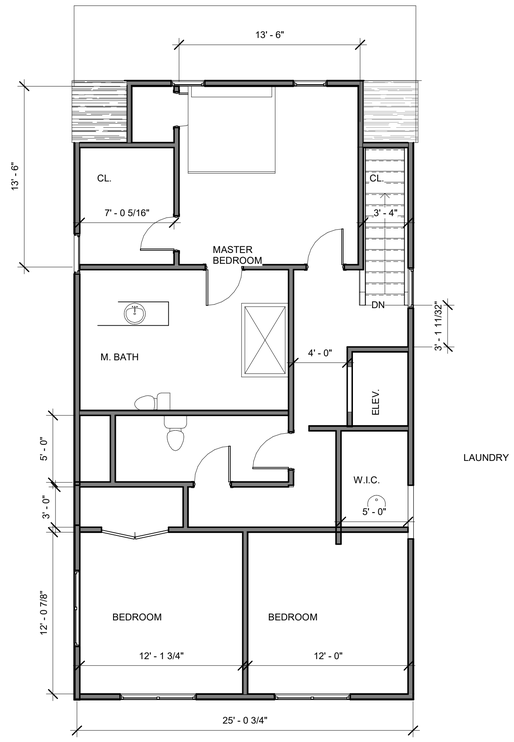

VILLAGE HABITAT DESIGN

WITH CMH DESIGN

Consultant
Address
Address
Phone
Fax
e-mail

Consultant
Address
Address
Phone
Fax
e-mail

Consultant
Address
Address
Phone
Fax
e-mail

Consultant
Address
Address
Phone
Fax
e-mail

Consultant
Address
Address
Phone
Fax
e-mail

No.	Description	Date

PENDERGRAST FARM

A (2 CAR GARAGE)

Unnamed

Project number	Project Number
Date	Issue Date
Drawn by	Author
Checked by	Checker

A 1

Scale 3/16" = 1'-0"

12/18/2019 7:05:57 PM