

REVISION TABLE

NUMBER	DATE	REVISED BY	DESCRIPTION


Front Elevation

DRAWINGS PROVIDED BY:

DATE:
3/5/2026

SCALE:

SHEET:
E-1

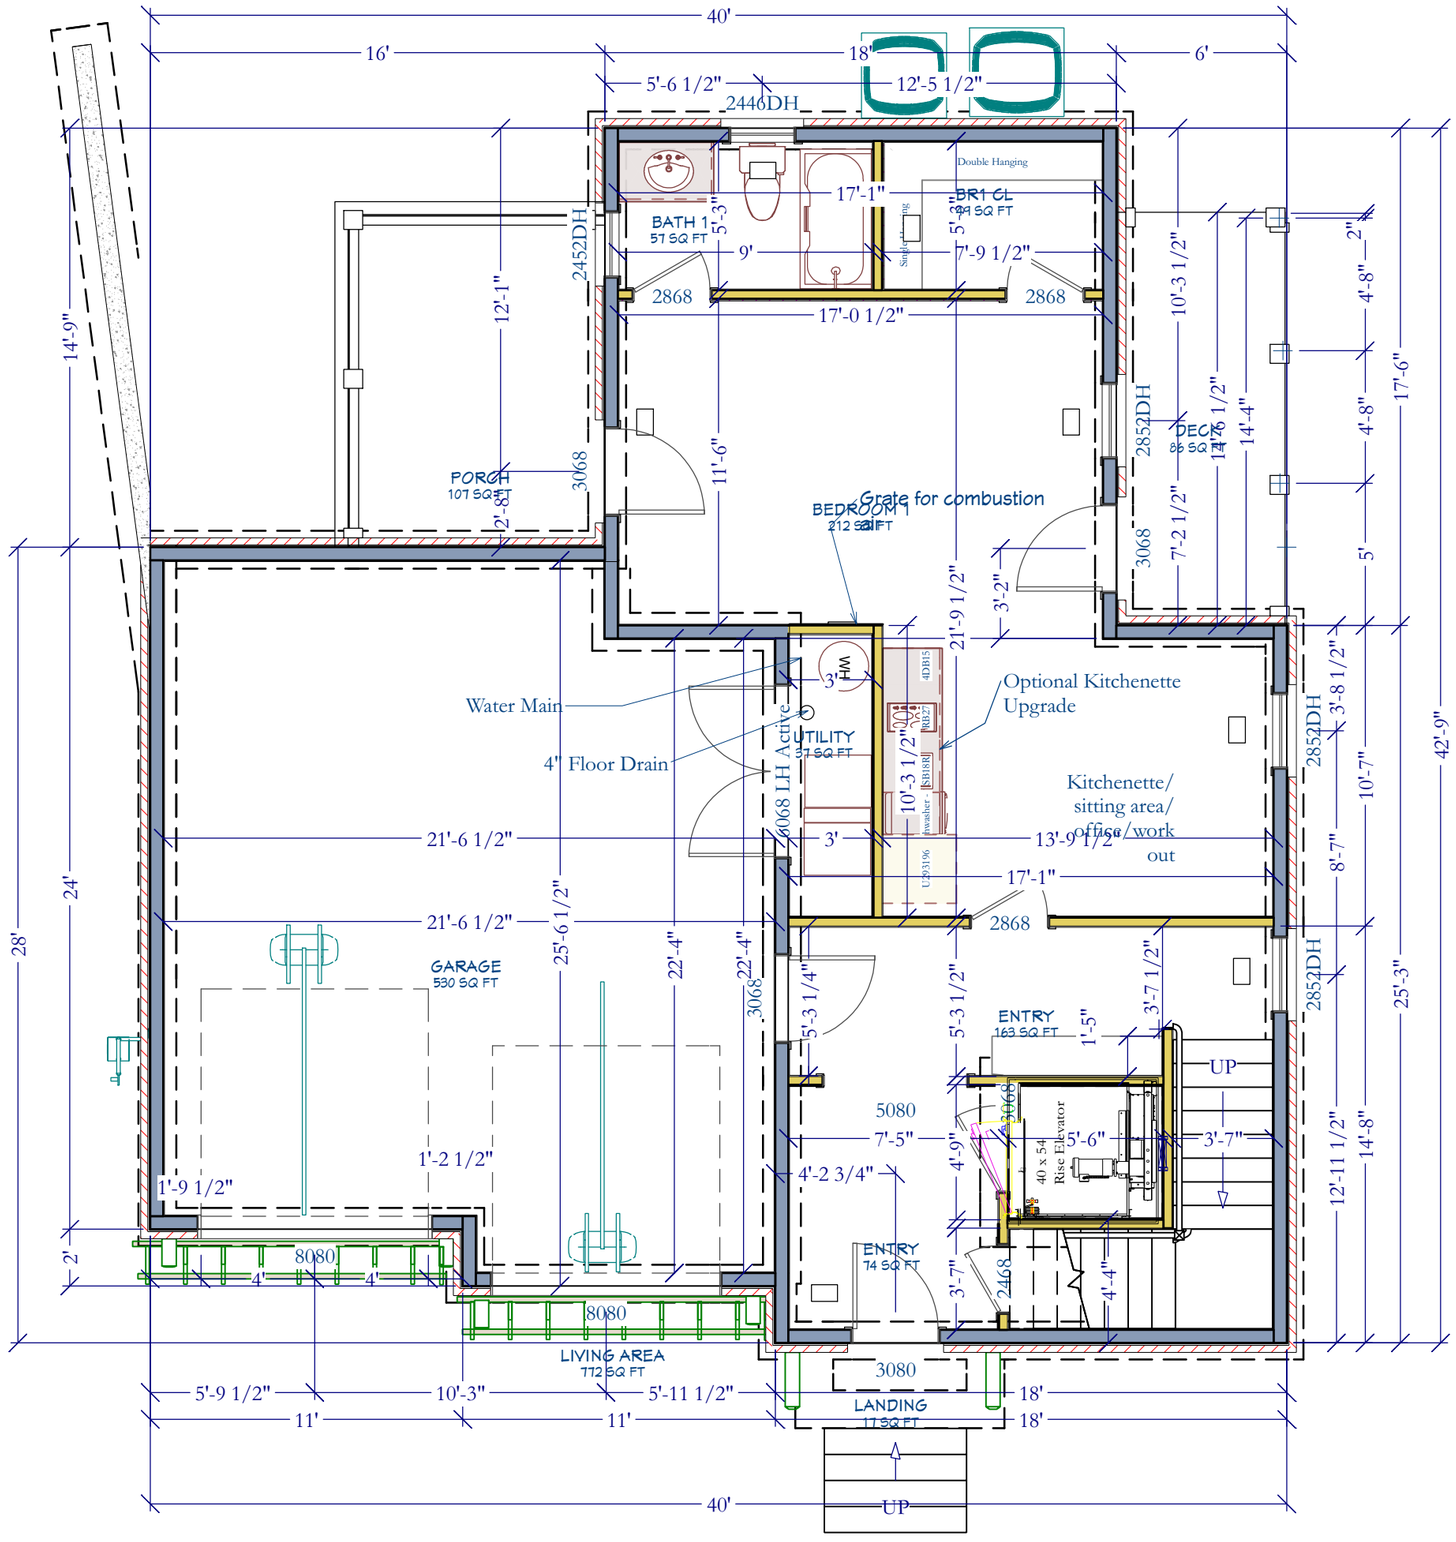

REVISION TABLE

NUMBER	DATE	REVISED BY	DESCRIPTION

Terrace Level

DRAWINGS PROVIDED BY:

DATE: 3/5/2026

SCALE:

SHEET:

A
FP


1. Hearth--Match Width of Area, 15" H, 15" D
2. Fireplace RO: 48"W x 34-7/8"H. Set at 14-1/2"" above sub-floor

B
Post

1. 12x12 centered on beam
2. Leave space for electric on sides nearest glass doors

C
Pantry

1. 5-Shelves
2. Use vertical member on side of built-ins along pocket door edge to avoid pocket door space.

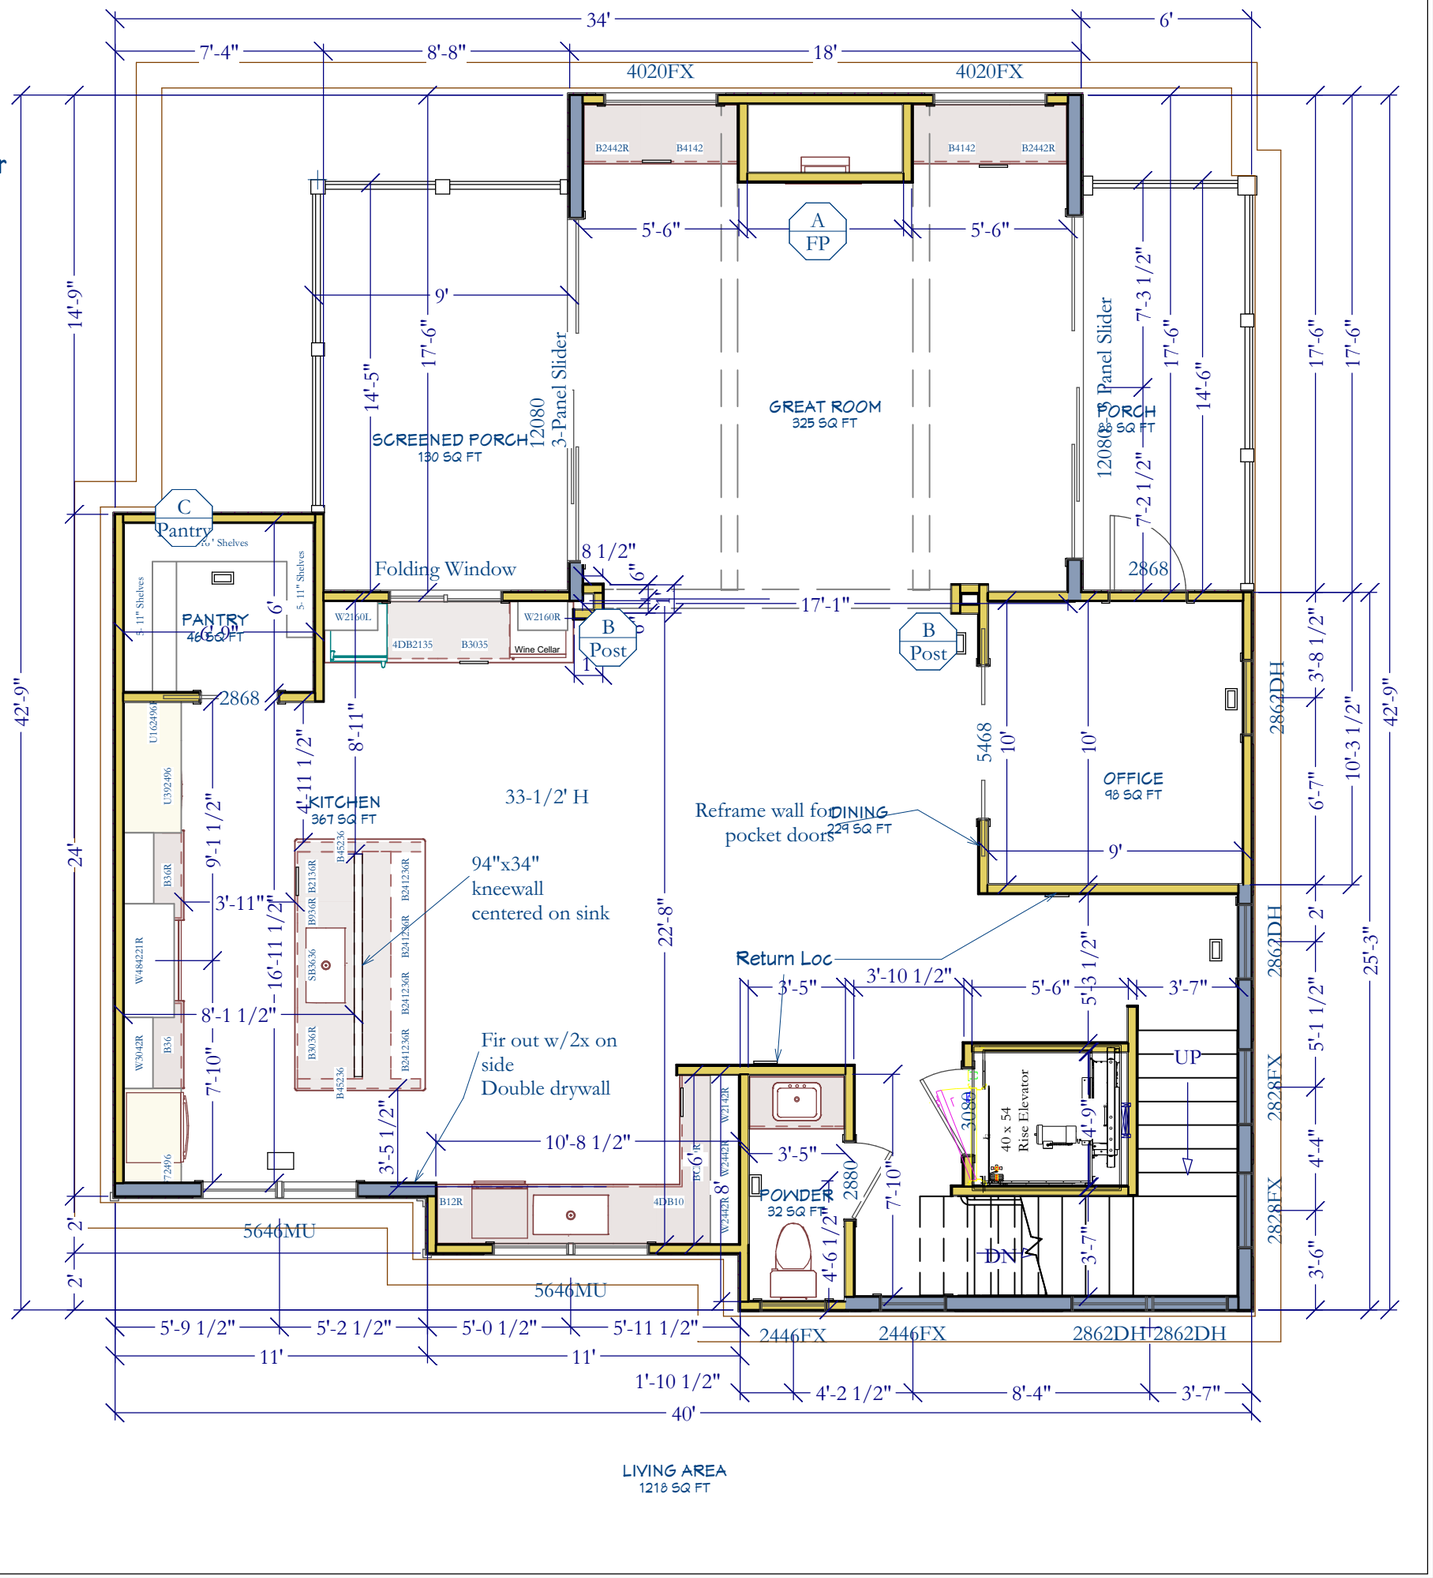

LIVING AREA
1218 SQ FT

REVISION TABLE		
NUMBER	DATE	REVISED BY / DESCRIPTION


Main Plan

DRAWINGS PROVIDED BY:

DATE:
3/5/2026

SCALE:

SHEET:
A-3

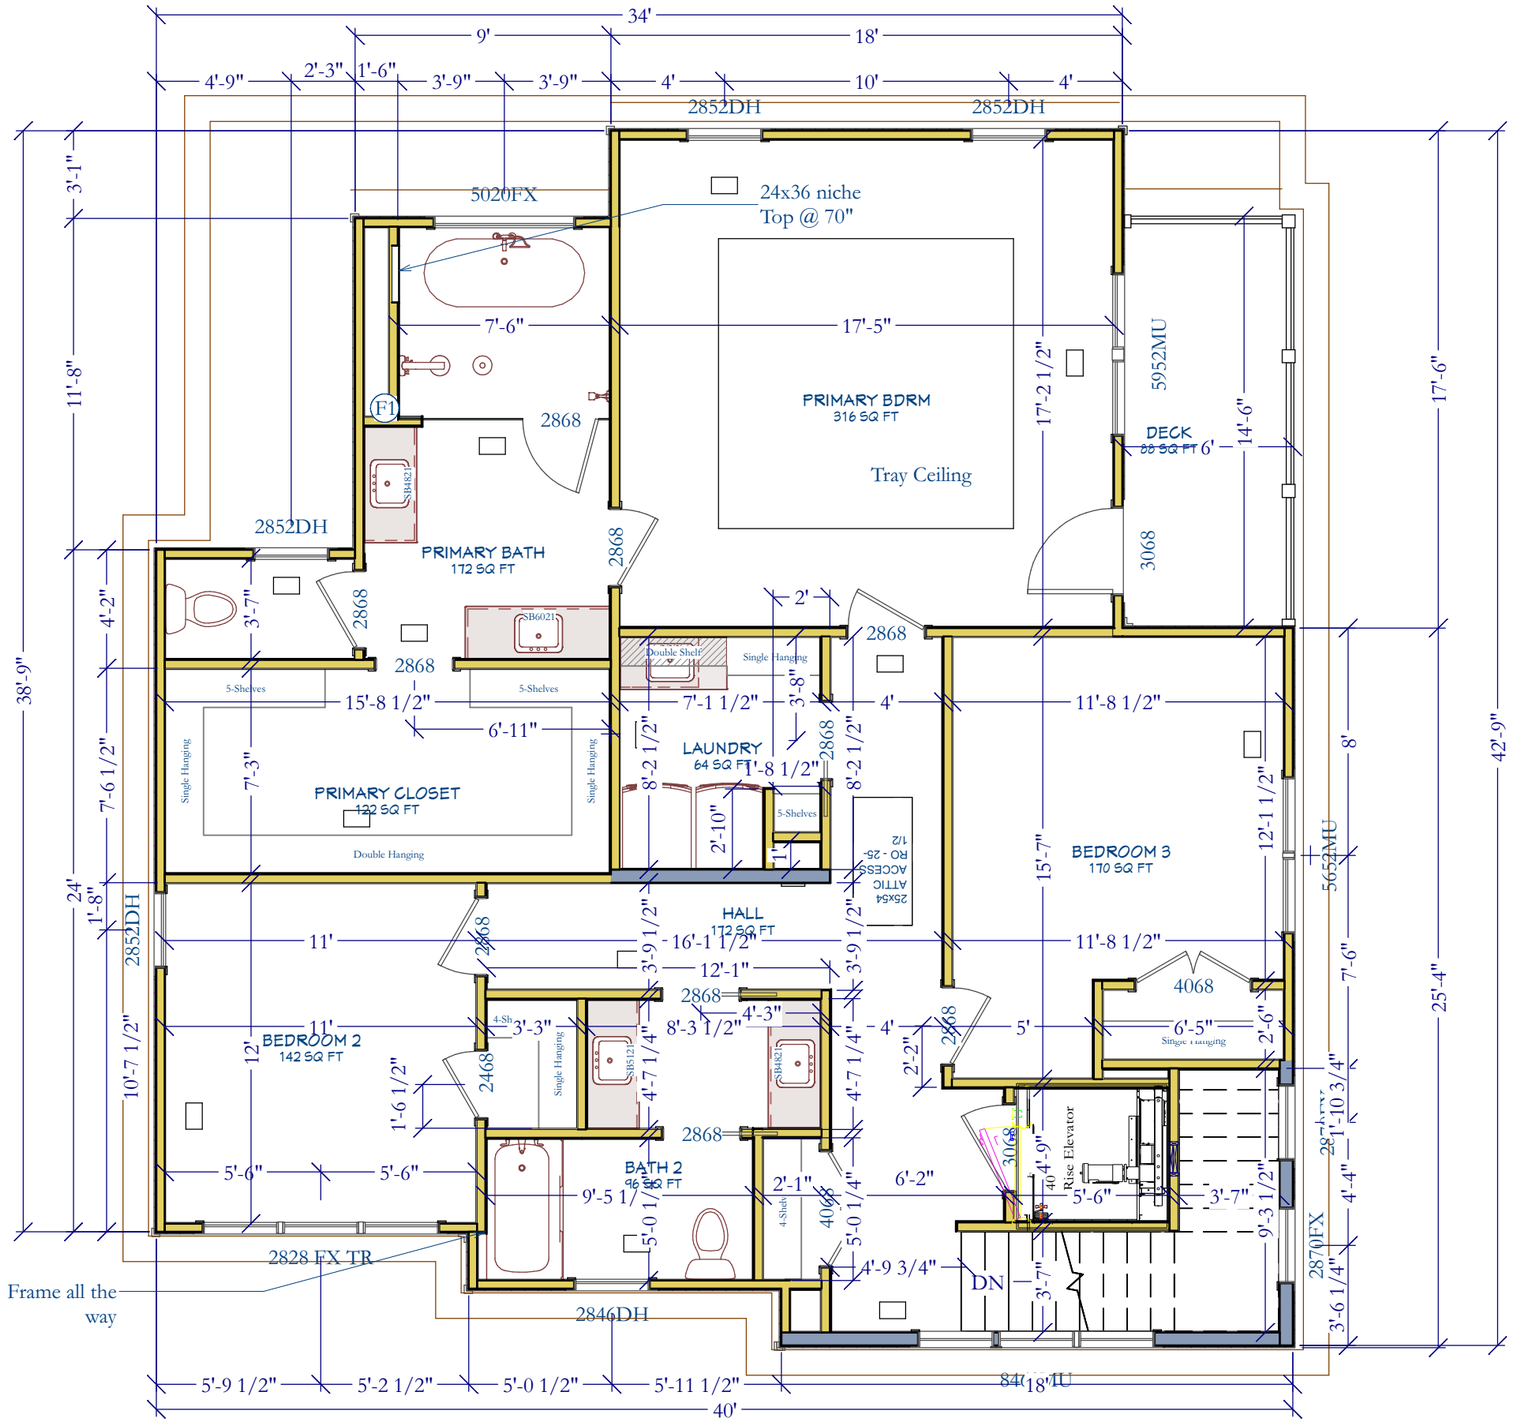

REVISION TABLE

NUMBER	DATE	REVISED BY	DESCRIPTION

Upper Floor

DRAWINGS PROVIDED BY:

DATE: 3/5/2026

SCALE:

SHEET: A-4